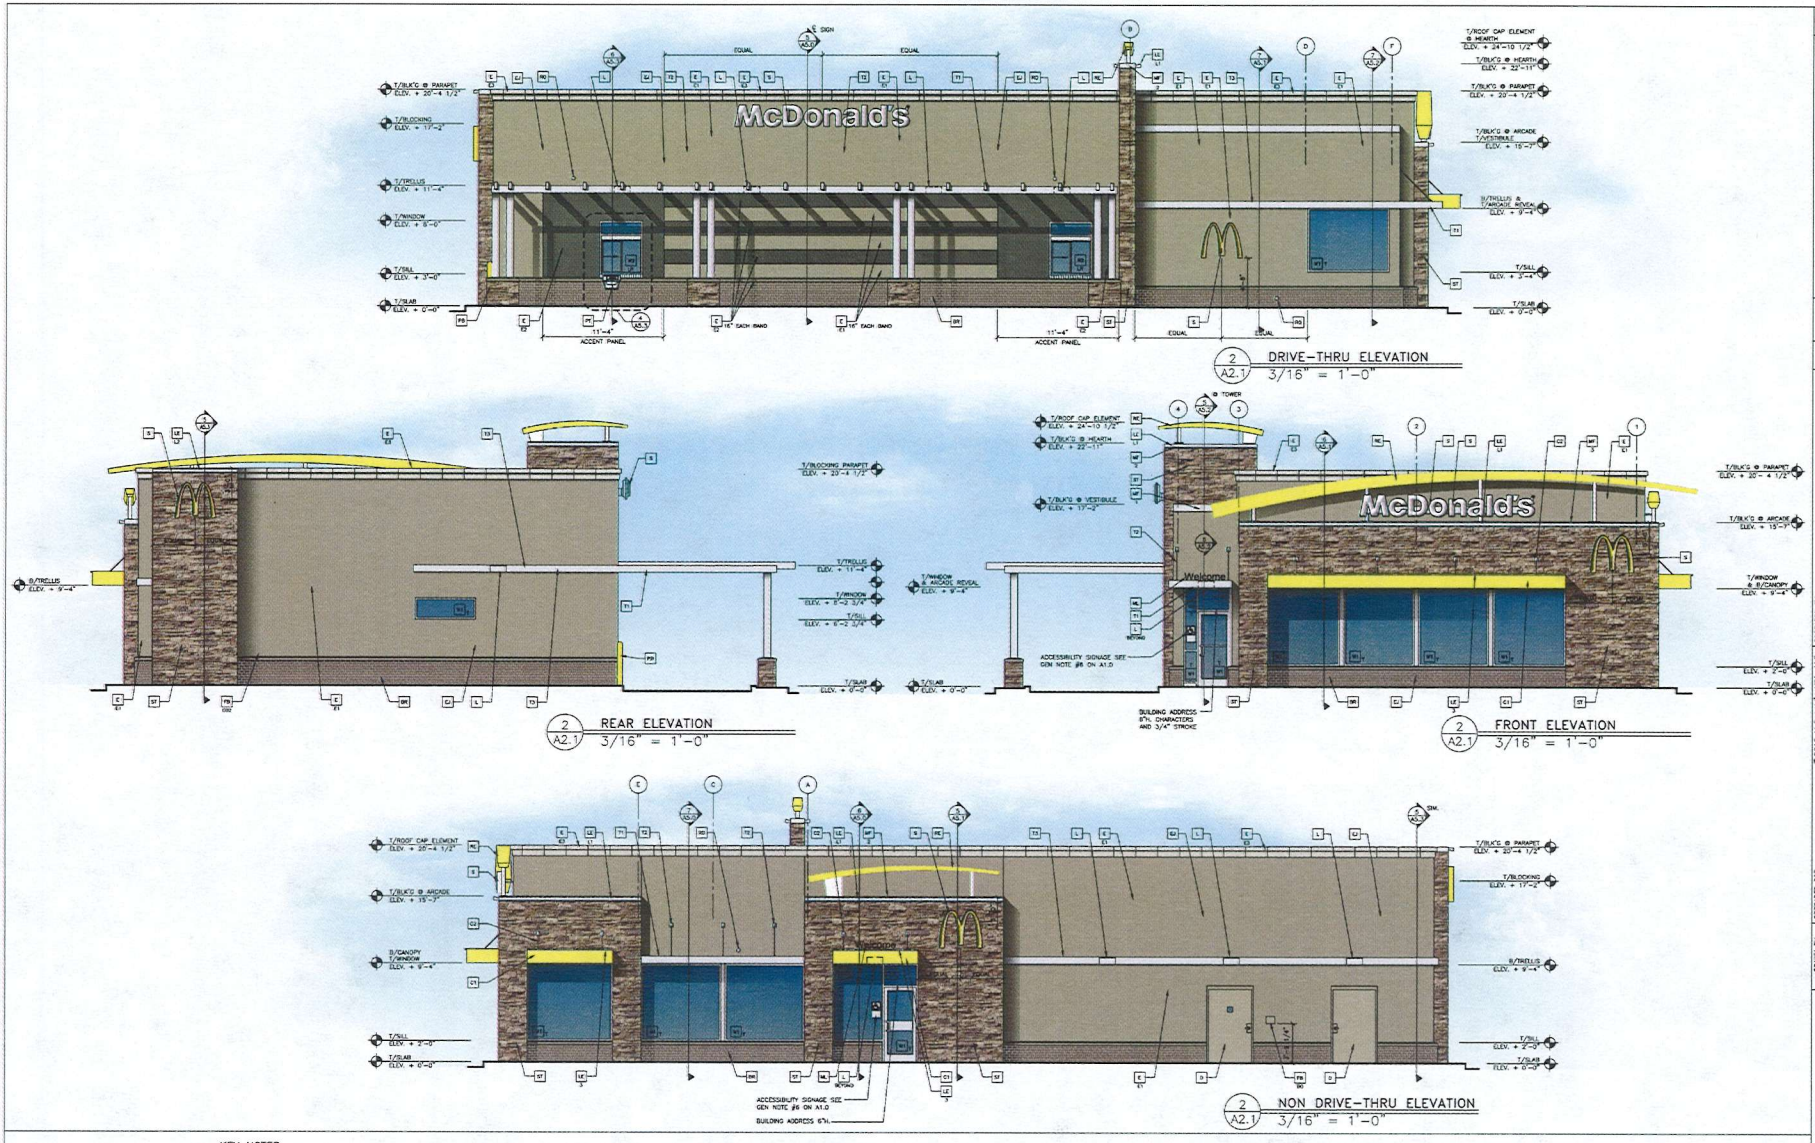

KEY NOTES:

- BK — BRICK W/GRAY GROUT (COLOR: "SCHOOLHOUSE" OR APPROVED EQUAL)
- C1 — ALUMINUM CANOPY SYSTEM (COLOR: YELLOW)
- C2 — ALUMINUM CANOPY TIE-BACK SYSTEM
- D — HOLLOW METAL DOOR – PAINT TO MATCH COLOR OF SURROUNDING MATERIAL
- E — EXTERIOR INSULATION FINISH SYSTEM (E.I.F.S.)
  - E1= PAINT "STUDIO TAUPE" BY SHERWIN-WILLIAMS (SW 7549) OR EQUAL
  - E2= PAINT "THUNDER GRAY" BY SHERWIN-WILLIAMS (SW 7645) OR EQUAL
  - E3= PAINT "CANVAS TAN" BY SHERWIN-WILLIAMS (SW 7531) OR EQUAL
- EJ — EXPANSION JOINT, SEE DETAIL 7/A4.1
- F3 — CO2 — CO2= BULK CO2 FILL BOX (EQPM SCHEDULE ITEM 49.02); BO= BULK OIL FILL BOX (EQPM SCHEDULE ITEM 700.18) –CONFIRM USE WITH MCD PROJECT MANAGER
- L — LIGHT FIXTURE (WALL SCONCE) – SEE ELECTRICAL
- LE — ACCENT LIGHTING – SEE ELECTRICAL
  - L1 — LED LIGHT: U = UP AND DOWN FIXTURE; D = DOWN ONLY FIXTURE; I = INTEGRAL CANOPY FIXTURE
- MF — METAL FASCIA – COLOR TO MATCH CORRUGATED METAL PANEL – SEE 1/A5.0
  - TYPE: 1 = PRE-FAB ANCHOR-TITE FASCIA; 2 = PRE-FAB CUSTOM ARCADE FASCIA; 3 = PRE-FAB CAP FASCIA – EIFS APPLICATION
- ML — METAL LETTERING – BY OTHERS
- PB — PIPE BOLLARD – PAINTED YELLOW
- PT — (WMHC) COIN COLLECTOR
- RE — ROOF CAP ELEMENT BY OTHERS
- RD — ROOF DRAIN OVERFLOW PIPE PAINT TO MATCH SURROUNDING MATERIAL
- S — McDONALD'S SIGNAGE BY OTHERS – UNDER SEPARATE PERMIT.
- S1 — STONE VENEER – "SEQUOIA" RDE RUSTIC LEDGE 20% BANDING STONE, DRY STACK AND CUT TO FIT BY ELDORADO STONE
- T1 — ALUMINUM TRELLIS SYSTEM
- T2 — TRELLIS TIE-BACK SYSTEM
- T3 — ALUMINUM TRELLIS 2" x 8" WALL FASCIA SYSTEM – REFER TO SIM. DETAIL 3 ON SHEET A5.1
- W1 — EXTERIOR WINDOW ASSEMBLY – SEE ASSEMBLY NOTES ON SHEET A5.0
  - T = TEMPERED GLASS
- W2 — DRIVE-THRU WINDOW BY READY ACCESS – CONFIRM MODEL, OPTIONS, AND SIZE WITH MCD AREA CONSTRUCTION MANAGER OPTIONS INCLUDE: TRANSOM (SHOWN)
  - SLIDE DIRECTION: RL = RIGHT TO LEFT; LR = LEFT TO RIGHT

REV	DATE	DESCRIPTION	BY

NOT FOR CONSTRUCTION

PREPARED BY:

PREPARED FOR: McDonald's USA, LLC

©2012 McDonald's USA, LLC
These drawings and specifications are the confidential and proprietary property of McDonald's USA, LLC and are not to be reproduced, published or altered without written authorization. The contract documents were prepared for use on the building project at the location noted herein and are not suitable for use on a different site or at a later time. Use of these documents on other projects without written authorization or completion of properly licensed architects and engineers of record for the contract documents for reuse on another project is not authorized.

DRAWN BY: TH
STD ISSUE DATE: 2012 v4.1
REVIEWED BY: DF
DATE ISSUED: 01/11/12

GOODYEAR, ARIZONA

TITLE: 2011 STANDARD BUILDING 4587–WOOD/WOOD
DESCRIPTION: WOOD BEARING WALLS W/ STUCCO EXTERIOR FINISH; WOOD ROOF TRUSS FRAMING; COLUMBED STONE EXTERIOR FINISH AREAS/ENTRY/MANSARD
SITE #: 002-0756.00.0
ARCHITECT/ENGINEER OF RECORD: TWG ELLIOTT & ESTRELLA ROADS

SHEET NO.: A2.0
ELEVATIONS

K:\STD\STANDARD\PRELIM\2011 STANDARD BUILDINGS – APRIL 2012 RELEASE\4587 WW-FULL SET\DWG\A-ELEV.DWG 04-26-2012 14:40