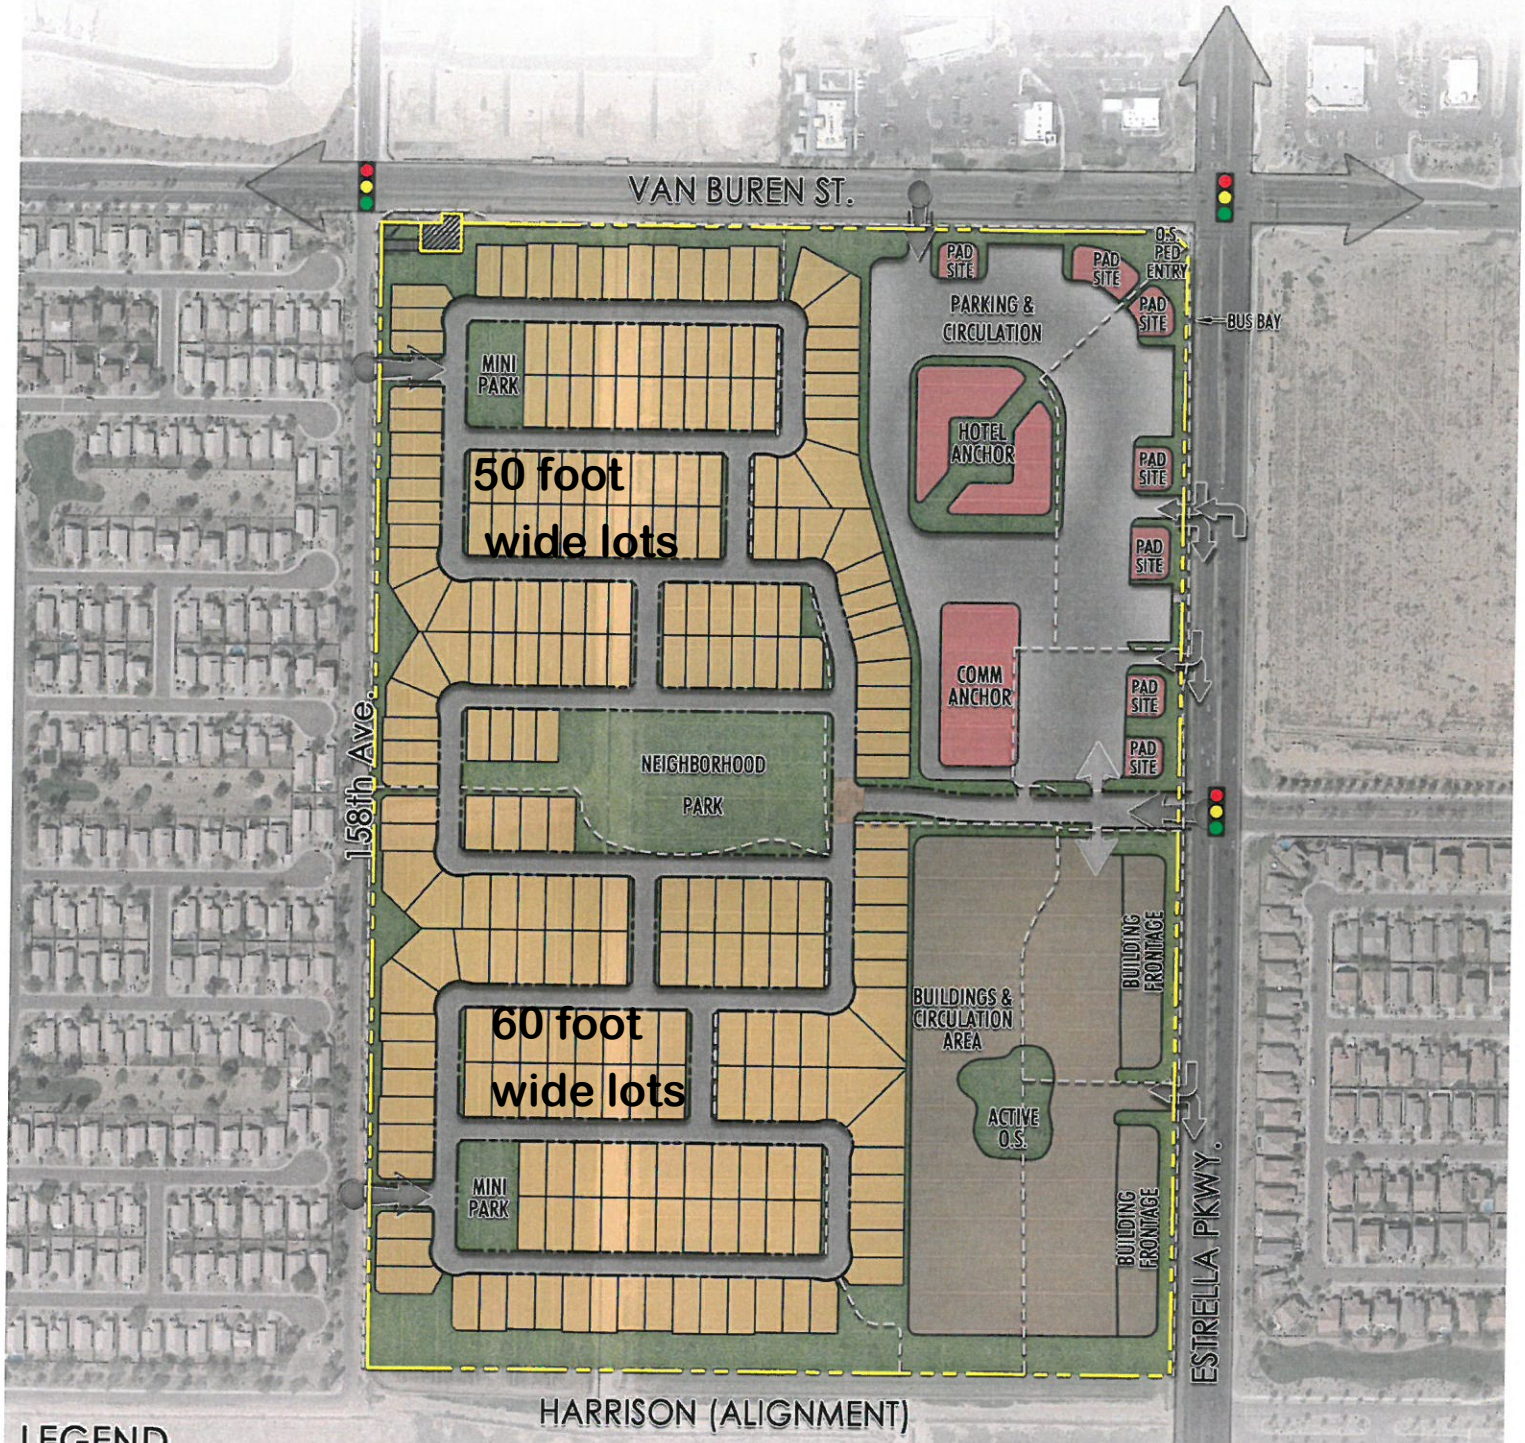

LEGEND

- BOUNDARY
- PEDESTRIAN CONNECTIVITY
- RIGHT-IN, RIGHT OUT ACCESS ONLY
- RIGHT-IN, RIGHT OUT, LEFT IN ONLY
- SIGNAL - FULL TURN MOVEMENT
- PRIMARY ACCESS POINTS FULL TURN MOVEMENT
- ROOSEVELT IRRIGATION DISTRICT WELL SITE

LVA

HUDSON COMMONS –
FINAL PLANNED AREA DEVELOPMENT

SITE PLANNING & CIRCULATION PLAN CONCEPT

SCALE: +/-
0 200' 400'

NORTH

Date 9/24/15
Project No. 0820
Drawn By PR
Revised

Figure 8

PRELIMINARY-NOT FOR CONSTRUCTION

COPYRIGHT LVA URBAN DESIGN STUDIO, LLC

This document, together with the concepts and designs presented herein, as an instrument of service, is intended only for the specific purpose and client for which it is prepared. Reuse of and improper reliance on this document without written authorization and adaption by LVA Urban Design Studio, LLC shall be without liability to LVA Urban Design Studio, LLC.